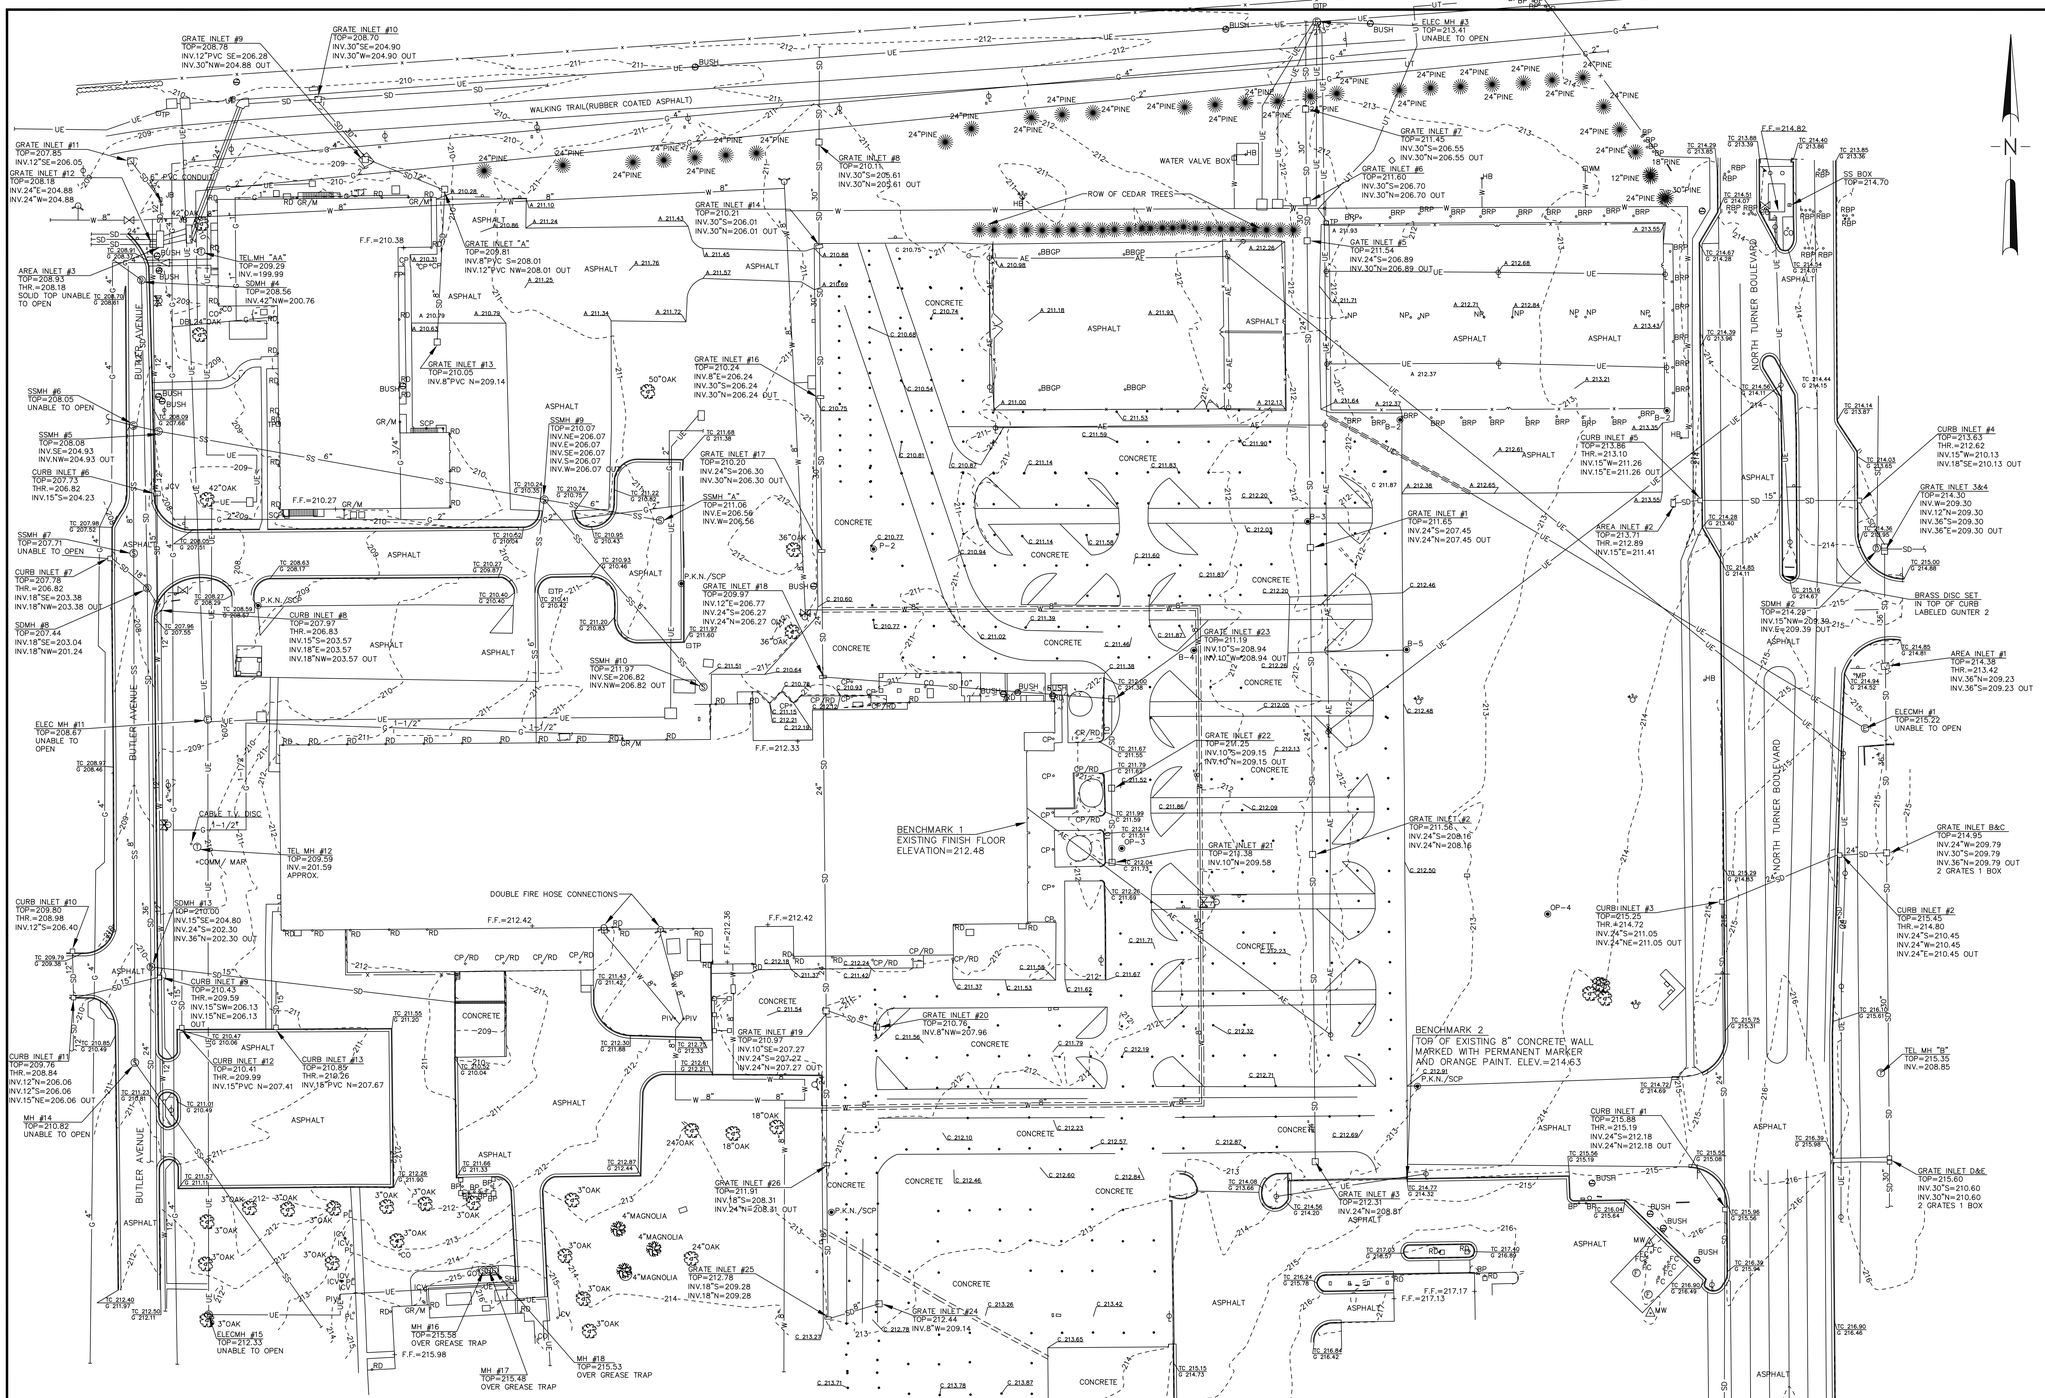

A TOPOGRAPHIC SURVEY
AT
MAXWELL A.F.B.–GUNTER ANNEX
FOR
NEW COMMISSARY FACILITY

PREPARED BY
PROFESSIONAL ENGINEERING CONSULTANTS INC.
822 S. McDONOUGH STREET
MONTGOMERY, ALABAMA 36104
PH: (334) 262–7307 FAX: (334) 262–7309

GRAPHIC SCALE

40 0 20 40 80 160

(IN FEET)
1 inch = 40 ft.

LEGEND

DESCRIPTION	SYMBOL
BUILDING	
CURB	
CURB & GUTTER	
CONCRETE PAVEMENT	
ASPHALT PAVEMENT	
SANITARY SEWER MANHOLE	Ⓢ
SANITARY SEWER LINE	—SS—
GAS REGULATOR/METER	oGR/M
GAS LINE	—G—
STORM MANHOLE	◎
GRATE INLET	□
AREA INLET	□
STORM DRAIN LINE	—SD—
FRENCH DRAIN LINE	—FD—
CLEAN–OUT	oCO
WATER LINE	—W—
ELECTRIC (AERIAL)	—AE—
ELECTRIC (UNDERGROUND)	—UE—
WATER METER	⊡WM
FIRE HYDRANT	
POWER POLE	
LIGHT POLE	
TELEPHONE PEDESTAL	⊡TP
GUY WIRE	
TRAFFIC SIGN	
BUMPER POST	oBP
COLUMN	□
FLOOD LIGHT	◂
BUSH	
BUSH ROW	
CREPE MYRTLE	
PINE TREE	
CEDAR TREE	
TREE	
FENCE	—x—x—
REMOVABLE BUMPER POST	oRBP
FLAG POLE	oFP
NET POLE	oNP
BRACE POLE	oBRP
BASKETBALL GOAL POST	oBBGP
IRRIGATION CONTROL VALVE	oICV
POST INDICATOR VALVE	oPIV
WATER SHUT OFF VALVE	
AIRCRAFT TIE DOWN ANCHORS	
BORING HOLE	
P.K. NAIL/SURVEY CONTROL POINT	⊗PKN/SCP
ROOF DRAIN	oRD
FUEL MANHOLE	
FILLER CAP	oFC
MONITOR WELL	△MW
GAS VALVE	◁
CONTOUR	----216----
CANOPY POLE	oCP
JUNCTION BOX	□JB
SPOT ELEVATIONS	216.00

NOTES:

1. THE UNDERGROUND UTILITIES SHOWN HAVE BEEN LOCATED FROM FIELD SURVEY INFORMATION AND EXISTING DRAWINGS. THE SURVEYOR MAKES NO GUARANTEE THAT THE UNDERGROUND UTILITIES SHOWN COMPRISE ALL SUCH UTILITIES IN THE AREA, EITHER IN SERVICE OR ABANDONED. THE SURVEYOR FURTHER DOES NOT WARRANT THAT THE UNDERGROUND UTILITIES SHOWN ARE IN THE EXACT LOCATION INDICATED ALTHOUGH HE DOES CERTIFY THAT THEY ARE LOCATED AS ACCURATELY AS POSSIBLE FROM THE INFORMATION AVAILABLE. THE SURVEYOR HAS NOT PHYSICALLY LOCATED ALL OF THE UNDERGROUND UTILITIES.

SYM.	D.O. NO.	ACTION	DATE	DESCRIPTION OF REVISION
			27 JAN 2012	AMENDMENT 0001

DEFENSE COMMISSARY AGENCY
DeCA LOGISTICS AND ENGINEERING GROUP
FORT LEE, VIRGINIA
LACKLAND AFB, TEXAS

DESIGNED BY: ---
DRAWN BY: ---
REVIEWED BY: ---
SUBMITTED BY:
ENGINEER:

DESIGN/BUILD NEW COMMISSARY

TOPOGRAPHIC SURVEY

MAXWELL AFB – GUNTER ANNEX, ALABAMA

SOL. NO. HDEC03-12-R-0003 DATE: 27 JAN 2012
PROJECT NO. DEO4MP05
DRAWING NUMBER C0.1
SHEET NO. OF .
SEQUENCE NO.