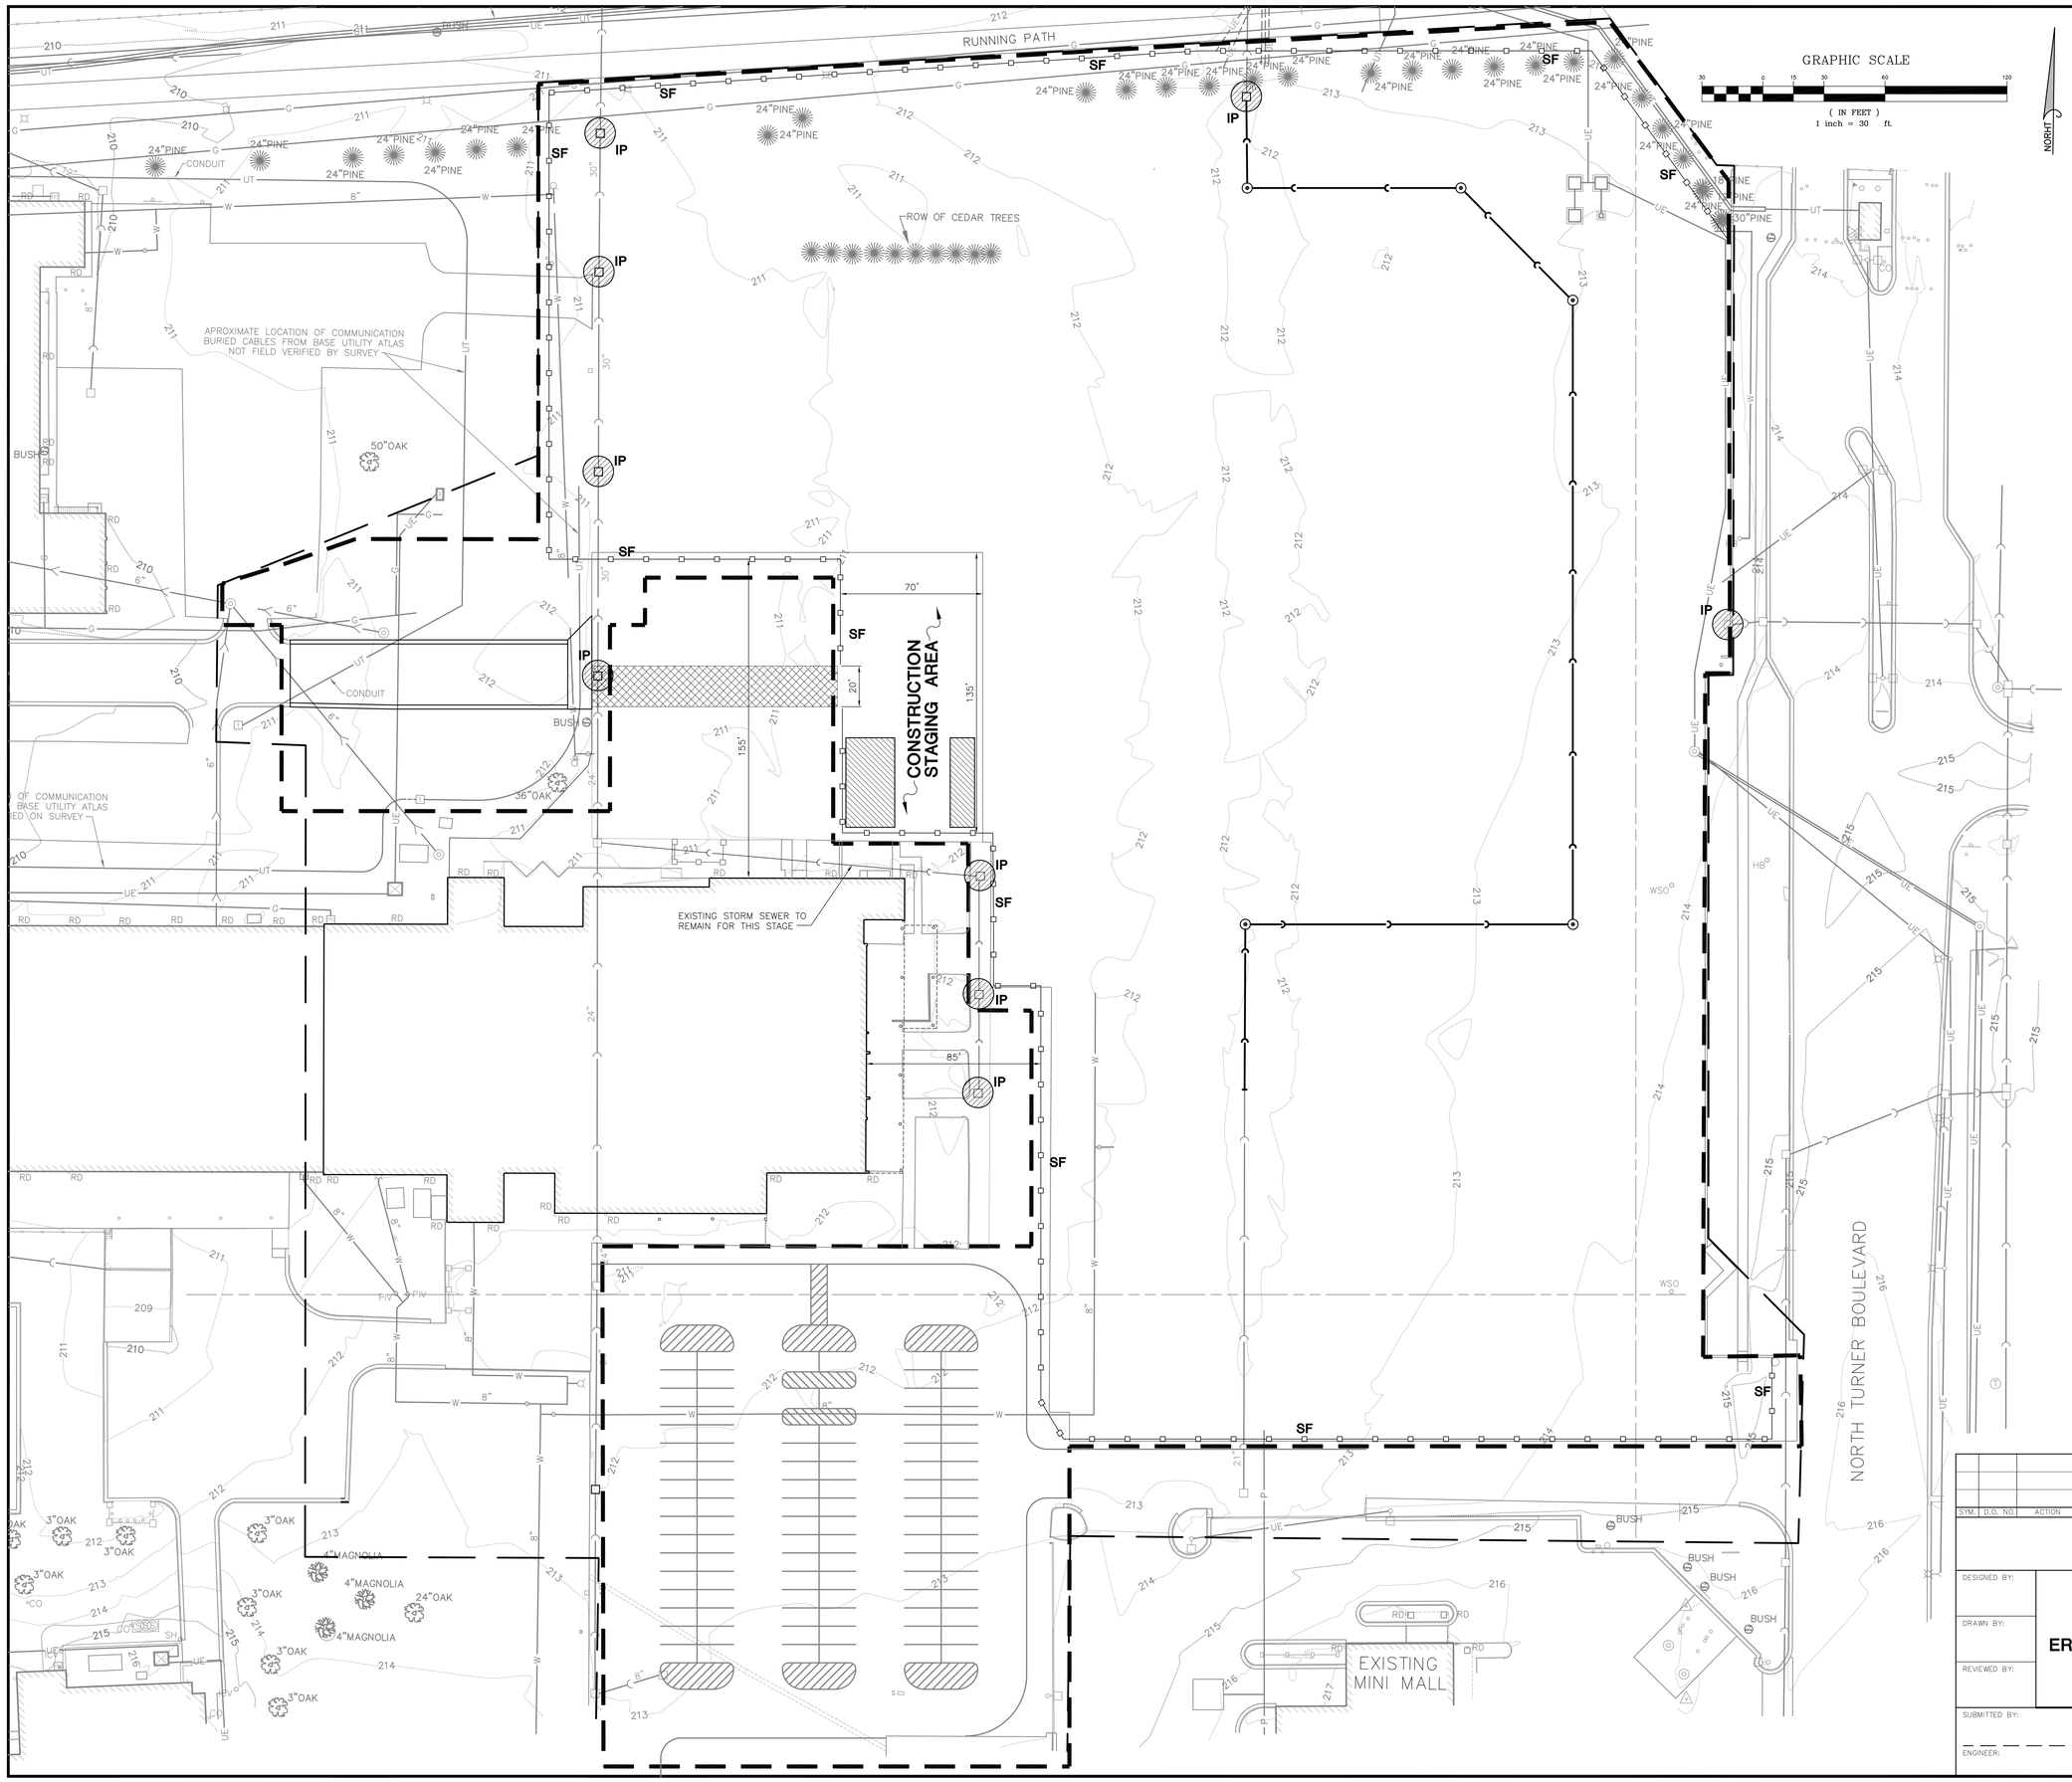

SYMBOL LEGEND

- EXISTING DRAINAGE STRUCTURE
- EXISTING MANHOLE
- EXISTING FIRE HYDRANT
- EXISTING VALVE BOX
- HB — EXISTING HOSE BIB
- EXISTING METER BOX
- EXISTING LIGHT POLE
- EXISTING STORM SEWER
- EXISTING SANITARY SEWER
- W — EXISTING WATER MAIN
- UE — EXISTING UNDERGROUND ELECTRIC
- UE — ABANDONED UNDERGROUND ELECTRIC
- UT — EXISTING UNDERGROUND TELEPHONE
- UT — ABANDONED UNDERGROUND TELEPHONE
- 212 — EXISTING MINOR CONTOUR LINE
- 215 — EXISTING MAJOR CONTOUR LINE
- EXISTING ELECTRIC BOX
- 18" OAK — EXISTING DECIDUOUS TREE
- 24" PINE — EXISTING CONIFER TREE
- STAGE I LIMITS OF CONSTRUCTION
- SF — SILT FENCE, REF. DETAIL 1–C1.5
- CIP — CULVERT INLET PROTECTION, REF. DETAIL 7–C1.5
- IP — DROP INLET PROTECTION, REF. DETAIL 4–C1.5
- CONSTRUCTION EXIT PAD REF. DETAIL 2–C1.5
- NEW ITEM TO BE CONSTRUCTED DURING PHASE

SYM.	D.O. NO.	ACTION	DATE	DESCRIPTION OF REVISION
			27 JUN 2012	AMENDMENT 0001

DEFENSE COMMISSARY AGENCY
DeCA LOGISTICS AND ENGINEERING GROUP
FORT LEE, VIRGINIA
LACKLAND AFB, TEXAS

DESIGNED BY:
DRAWN BY:
REVIEWED BY:
SUBMITTED BY:
ENGINEER:

DESIGN/BUILD NEW COMMISSARY

EROSION AND SEDIMENT CONTROL PLAN- STAGE I

MAXWELL A.F.B. – GUNTER ANNEX, ALABAMA

SOL. NO. HDEC03-12-R-0003 DATE: 27 JUN 2012
PROJECT NO. DE03MP05
DRAWING NUMBER
SHEET NO. OF
SEQUENCE NO. C1.1