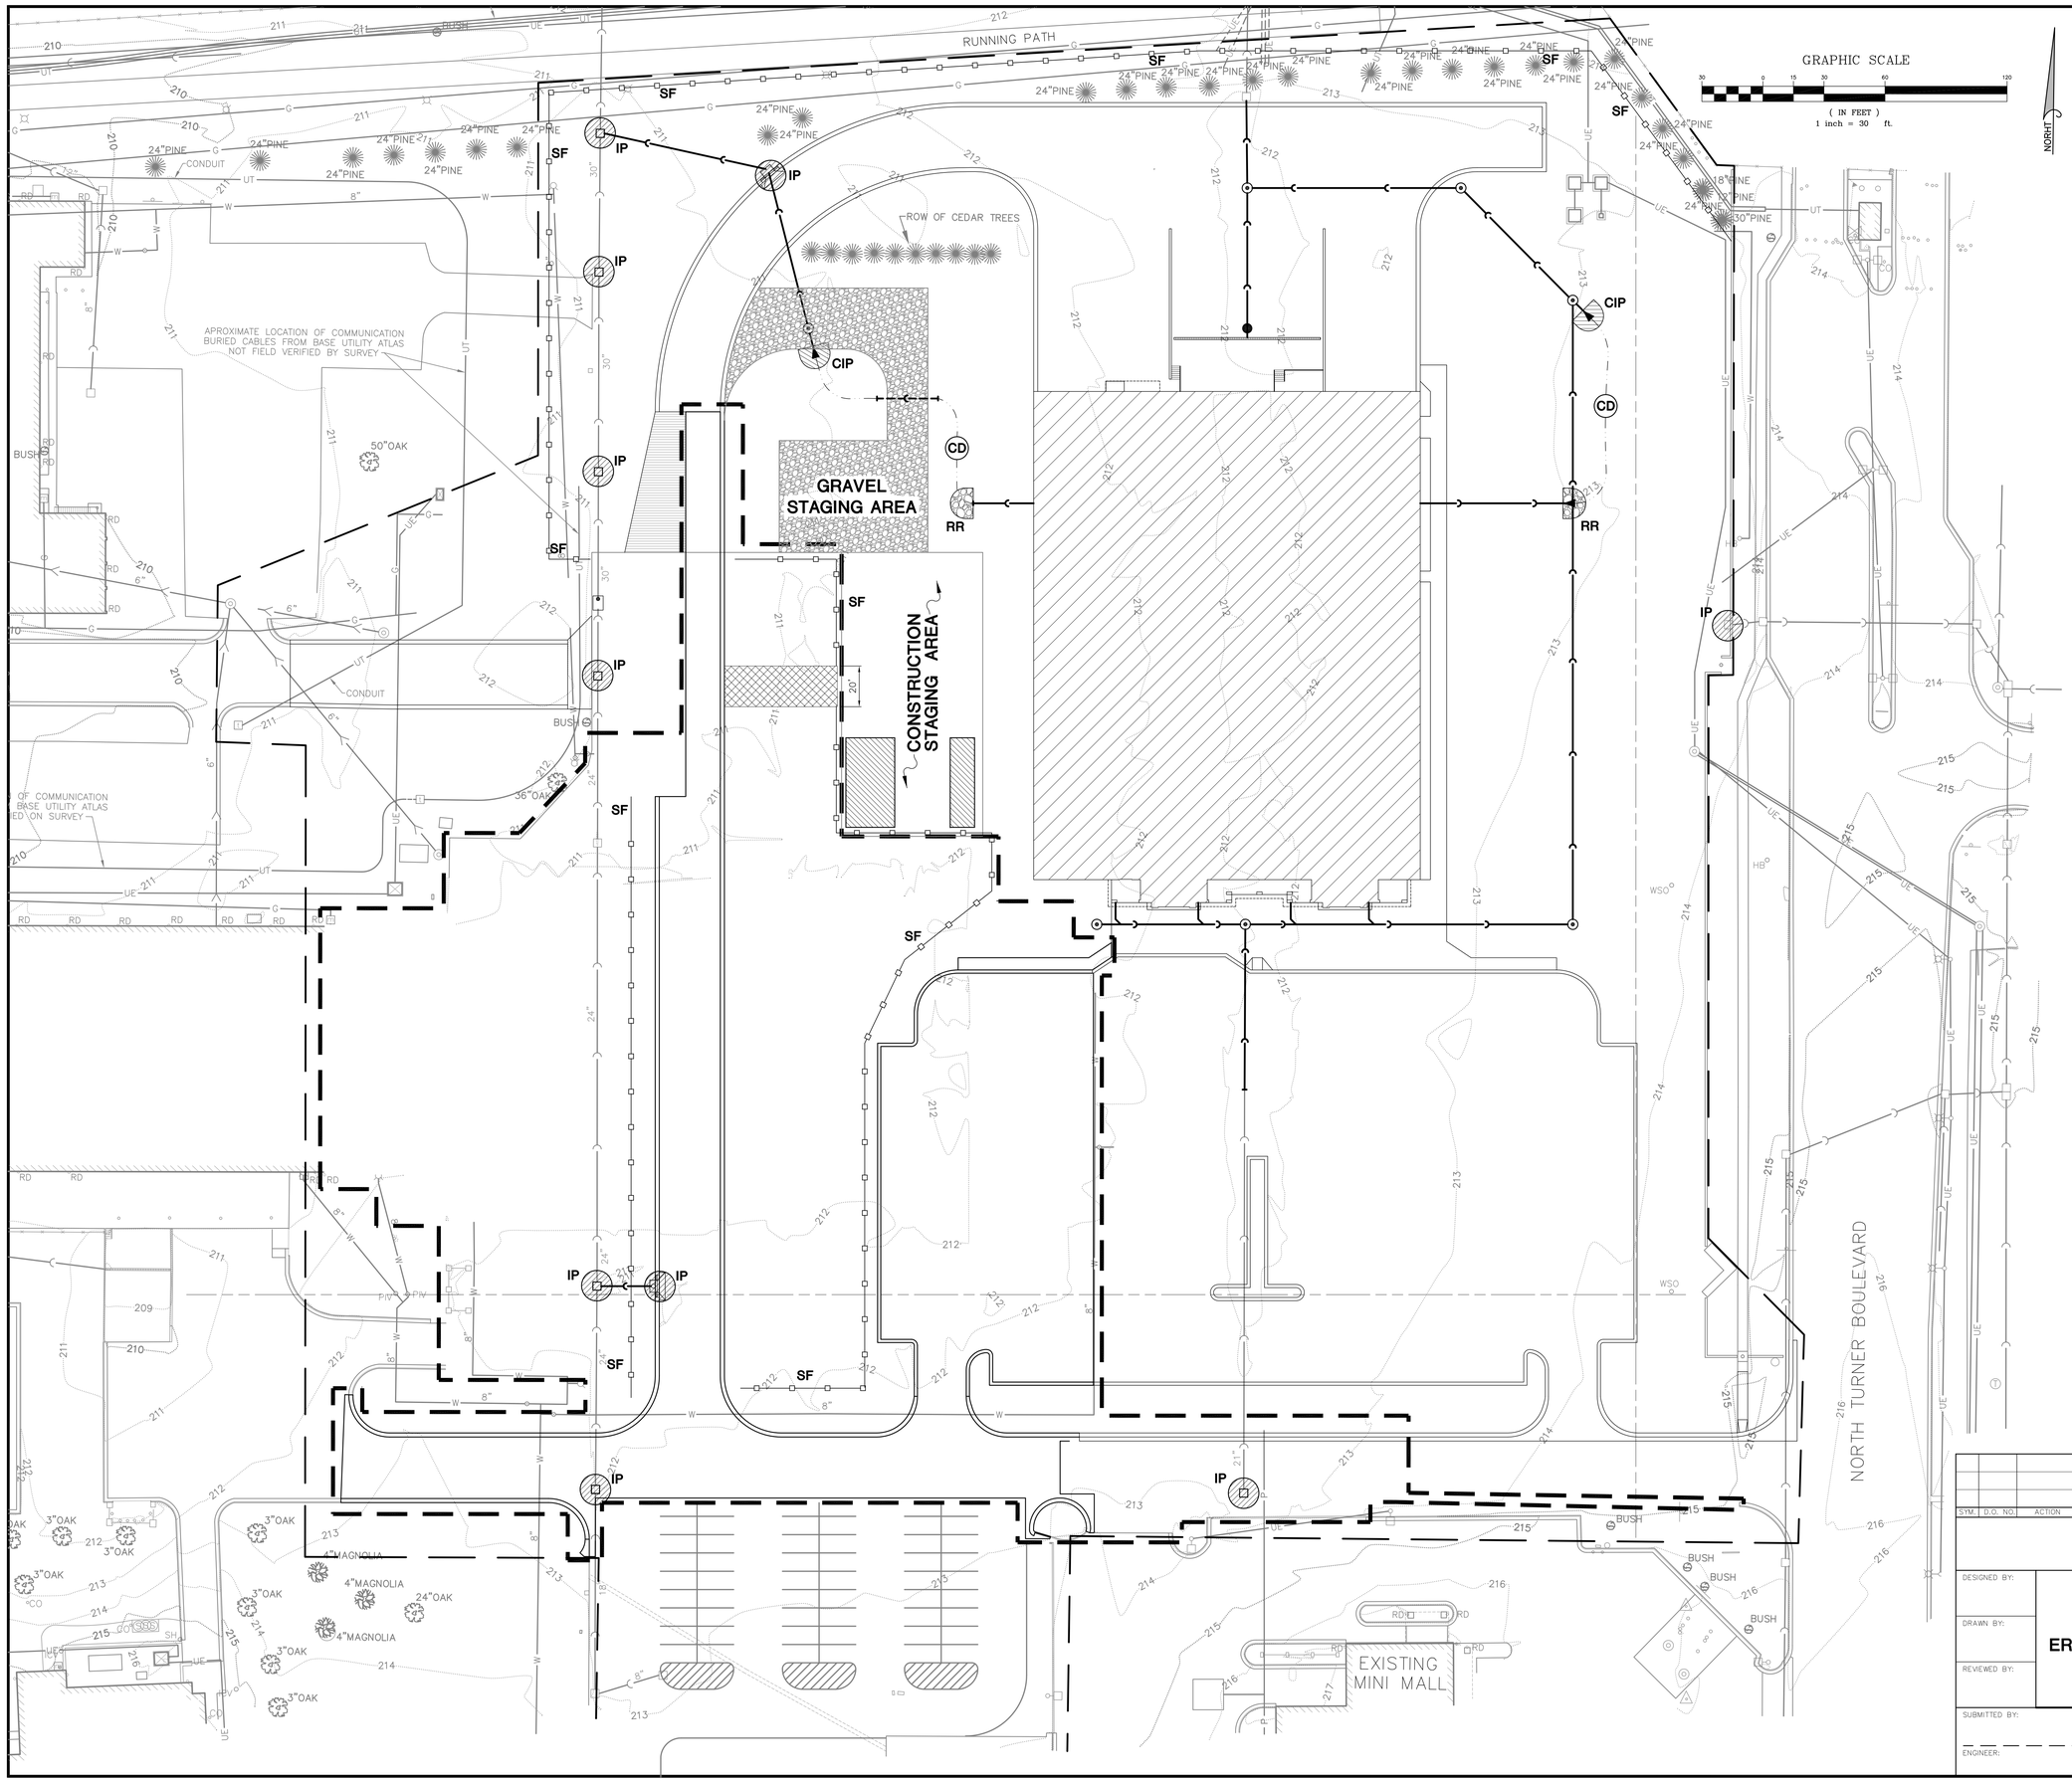

SYMBOL LEGEND

- EXISTING DRAINAGE STRUCTURE
- EXISTING MANHOLE
- EXISTING FIRE HYDRANT
- EXISTING VALVE BOX
- HB EXISTING HOSE BIB
- EXISTING METER BOX
- EXISTING LIGHT POLE
- EXISTING STORM SEWER
- EXISTING SANITARY SEWER
- W EXISTING WATER MAIN
- UE EXISTING UNDERGROUND ELECTRIC
- UT EXISTING UNDERGROUND TELEPHONE
- UT ABANDONED UNDERGROUND TELEPHONE
- 212 MINOR CONTOUR LINE
- 215 MAJOR CONTOUR LINE
- EXISTING ELECTRIC BOX
- 18" OAK EXISTING DECIDUOUS TREE
- 24" PINE EXISTING CONIFER TREE
- STAGE III LIMITS OF CONSTRUCTION
- SF SILT FENCE, REF. DETAIL 1–C1.5
- CONSTRUCTION EXIT PAD, REF. DETAIL 2–C1.5
- CIP CULVERT INLET PROTECTION, REF. DETAIL 7–C1.5
- IP DROP INLET PROTECTION, REF. DETAIL 4–C1.5
- RR RIPRAP OUTLET PROTECTION, REF. DETAIL 3–C1.5
- CD CHECK DAM – RIPRAP REF. DETAIL 6–C1.5
- NEW ITEM TO BE CONSTRUCTED DURING PHASE
- NEW ITEM CONSTRUCTED DURING PREVIOUS PHASE
- TEMPORARY STORM SEWER

SYM.	D.O. NO.	ACTION	DATE	DESCRIPTION OF REVISION
			27 JUN 2012	AMENDMENT 0001

DEFENSE COMMISSARY AGENCY
DeCA LOGISTICS AND ENGINEERING GROUP
FORT LEE, VIRGINIA
LACKLAND AFB, TEXAS

DESIGNED BY:
DRAWN BY:
REVIEWED BY:
SUBMITTED BY:
ENGINEER:

DESIGN/BUILD NEW COMMISSARY

EROSION AND SEDIMENT CONTROL PLAN- STAGE III

MAXWELL A.F.B. – GUNTER ANNEX, ALABAMA

SOL. NO. HDEC03-12-R-0003 | DATE: 27 JUN 2012
PROJECT NO. DE04MP05
DRAWING NUMBER | SHEET NO. OF | SEQUENCE NO. C1.3