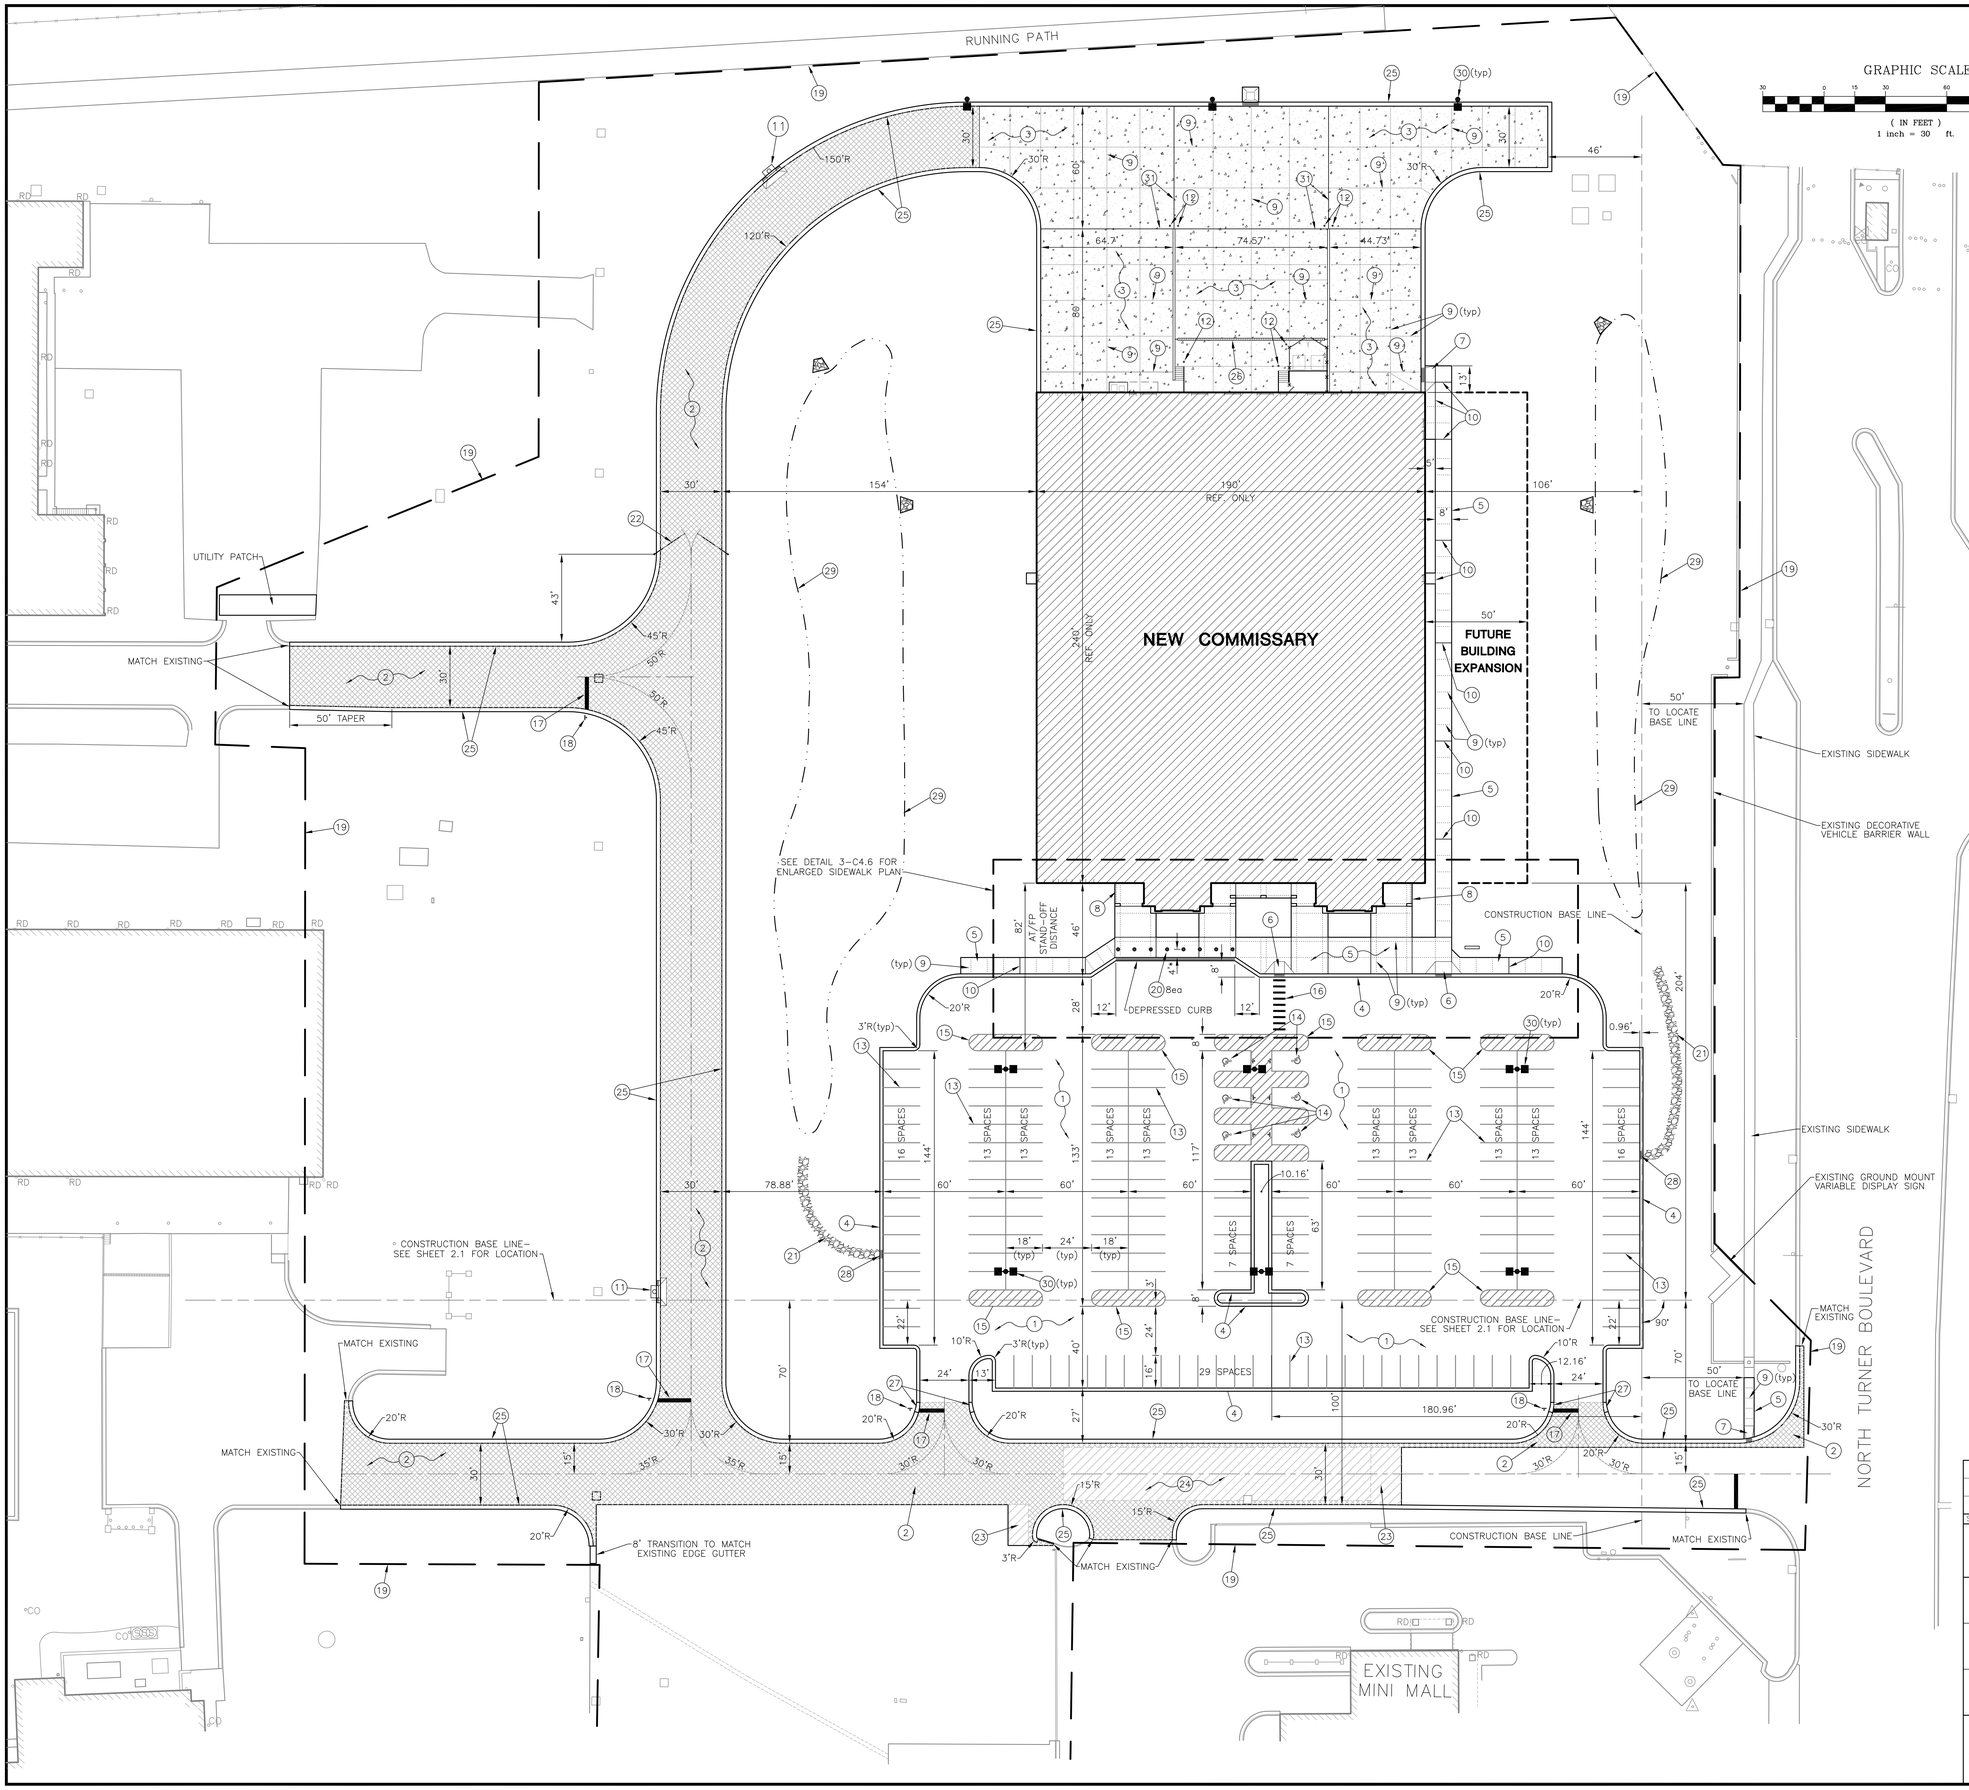

KEYED NOTES

1. PARKING AREA PAVEMENT, REF. DETAIL 1–C4.1
2. HEAVY DUTY PAVEMENT, REF. DETAIL 2–C4.1
3. CONCRETE LOADING AREA PAVEMENT, REF. DETAIL 3–C4.1
4. CONCRETE CURB AND GUTTER, TYPE B–6.12, REF. DETAIL 6–C4.1
5. CONCRETE SIDEWALK, REF. DETAIL 5–C4.1
6. SIDEWALK RAMP TYPE A, REF. DETAIL 8–C4.1
7. FORKLIFT RAMP, REF. DETAIL 9–C4.1
8. THICKENED EDGE SIDEWALK, REF. DETAIL 14–C4.1
9. CONTRACTION JOINT, REF. DETAIL 11–C4.1
10. EXPANSION JOINT, REF. DETAIL 11–C4.1
11. DRAINAGE STRUCTURE TYPE A–1 INLET, REF. DETAIL 1–C4.2
12. PIPE BOLLARD, REF. DETAIL 1–C4.5
13. 90° STANDARD PARKING SPACE, REF. DETAIL 1–C4.4
14. 90° VAN ACCESSIBLE PARKING SPACE, REF. DETAIL 2–C4.4
15. PAINTED ISLAND, REF. DETAIL 4–C4.4
16. PAINTED CROSS WALK, REF. DETAIL 9–C4.4
17. STOP BAR, REF. DETAIL 5–C4.4
18. STOP SIGN, REF. DETAIL 7–C4.4
19. PROJECT LIMIT LINE
20. DECORATIVE CONCRETE BOLLARD, REF. DETAIL 3–C4.5
21. RIP–RAP SWALE, REF. DETAIL 4–C4.5
22. TUBULAR BARRIER GATE, REF. DETAIL 10–C4.4
23. PAVEMENT BUTT JOINT, REF. DETAIL 15–C4.1
24. BITUMINOUS RESURFACING, REF. DETAIL 16–C4.1
25. CONCRETE CURB AND GUTTER, TYPE B–6.18, REF. DETAIL 7–C4.1
26. TRENCH DRAIN, REF. DETAIL 7–C4.2
27. 5' GUTTER TRANSITION, REF. DETAIL 13–C4.1
28. 4' CURB OPENING, REF. DETAIL 12–C4.1
29. LANDSCAPED INFILTRATION BASIN, REF. DETAIL 6–C4.5
30. SITE LIGHTING – DESIGN TO BE COMPLETED BY CONTRACTOR
31. CONSTRUCTION JOINT, REF. DETAIL 11–C4.1

PLAN NOTES

1. A PORTION OF THIS SITE WAS THE SUBJECT OF AN ALABAMA DEPARTMENT OF ENVIRONMENTAL MANAGEMENT (ADEM) SITE INVESTIGATION DUE TO CONTAMINATION FROM AN ABANDONED AVIATION GAS (AVGAS) DISTRIBUTION SYSTEM. THE INVESTIGATION HAS DETERMINED THAT THE SITE CONTAMINATION HAS BEEN SUFFICIENTLY MITIGATED TO CONSTRUCT THE IMPROVEMENTS PROPOSED. THE FOLLOWING DOCUMENTATION REGARDING THE MITIGATION IS AVAILABLE FOR REVIEW, UPON REQUEST:
   - ADEM FINAL RISK ASSESSMENT FOR AVGAS SYSTEM SITE (DEC 1996).
   - ALABAMA UST SECONDARY INVESTIGATION REPORT FOR THE AVGAS SYSTEM (DEC 1996).
   - GEOPROBE INVESTIGATION REPORT, GUNTER COMMISSARY (16 JUL 2010).
   - HISTORIC SITE UTILITY PLANS FOR THE AVGAS DISTRIBUTION SYSTEM.
2. THE CONTRACTOR MUST CONTACT THE ALABAMA DEPARTMENT OF ENVIRONMENTAL MANAGEMENT (ADEM) AT LEAST TWO WEEKS PRIOR TO MOBILIZING ON THE SITE. CONTACT PERSON: MS. KRISTY WRIGHT – KWG@ADEM.STATE.AL.US (334/271–7782).
3. THE CONTRACTOR MUST HAVE A REPRESENTATIVE ON–SITE THAT HAS COMPLETED THE ALABAMA DEPARTMENT OF ENVIRONMENTAL MANAGEMENT QUALIFIED CREDENTIALED INSPECTION PROGRAM (QCIP).
4. EXPANSION JOINTS WILL BE INSTALLED TO SEPARATE THE PAVEMENT FROM ANY STRUCTURES THAT PROJECT THROUGH, INTO OR AGAINST THE PAVEMENT, SUCH AS AT WALLS, AROUND DRAINAGE STRUCTURES AND ALONG CURB AND GUTTER.

SYMBOL LEGEND

- THICKENED EDGE SIDEWALK
- HEAVY DUTY PAVEMENT
- CONCRETE LOADING AREA PAVEMENT
- BITUMINOUS OVER LAY
- * MEASURED TO BACK–OF–CURB

SYM.	D.O. NO.	ACTION	DATE	DESCRIPTION OF REVISION
			27 JUN 2012	AMENDMENT 0001

DEFENSE COMMISSARY AGENCY
DeCA LOGISTICS AND ENGINEERING GROUP
FORT LEE, VIRGINIA
LACKLAND AFB, TEXAS

DESIGNED BY:
DRAWN BY:
REVIEWED BY:
SUBMITTED BY:
ENGINEER:

DESIGN/BUILD NEW COMMISSARY

SITE LAYOUT PLAN

MAXWELL A.F.B. – GUNTER ANNEX, ALABAMA

SOL. NO. HDEC03-12-R-0003 DATE: 27 JUN 2012
PROJECT NO. DEC4MP05
DRAWING NUMBER SHEET NO. OF
SEQUENCE NO. C3.1