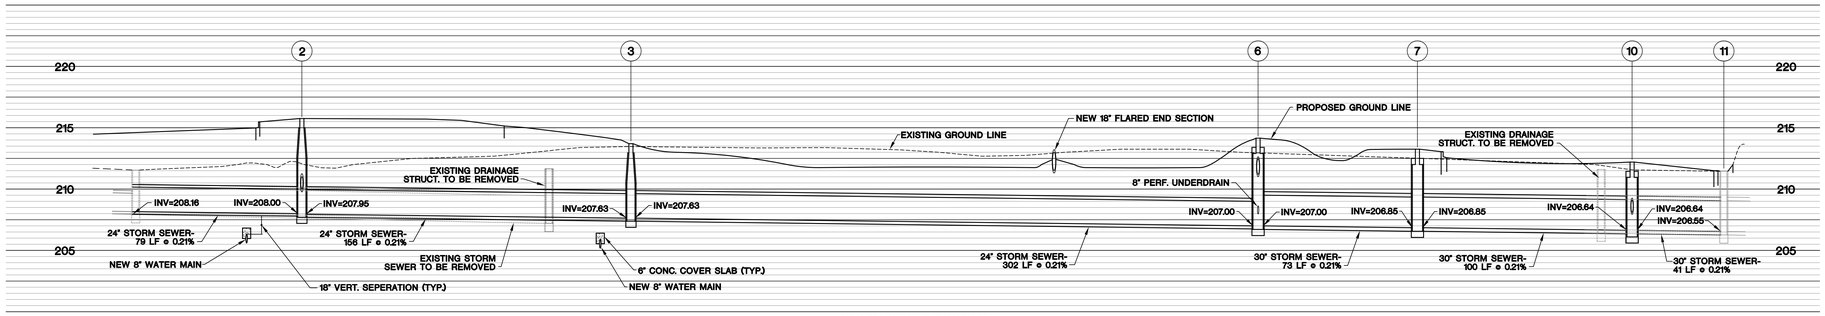

STORM SEWER PROFILE
SCALE: 1"=30' HORIZONTAL
1"=5' VERTICAL

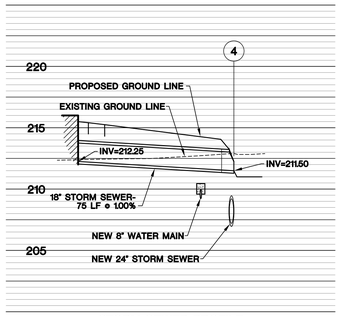

STORM SEWER PROFILE
SCALE: 1"=30' HORIZONTAL
1"=5' VERTICAL

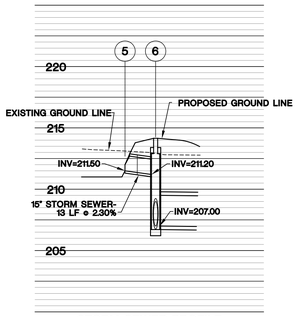

STORM SEWER PROFILE
SCALE: 1"=30' HORIZONTAL
1"=5' VERTICAL

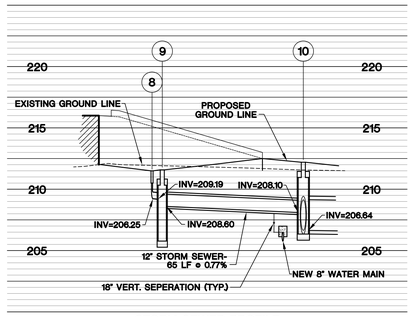

STORM SEWER PROFILE
SCALE: 1"=30' HORIZONTAL
1"=5' VERTICAL

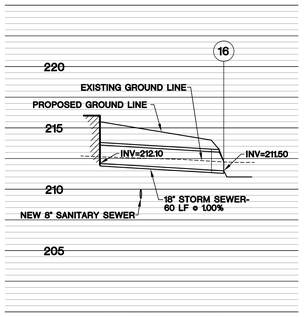

STORM SEWER PROFILE
SCALE: 1"=30' HORIZONTAL
1"=5' VERTICAL

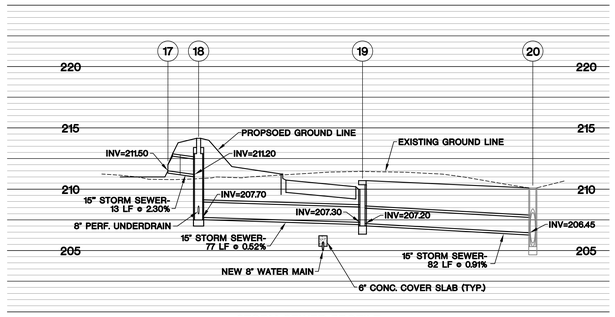

STORM SEWER PROFILE
SCALE: 1"=30' HORIZONTAL
1"=5' VERTICAL

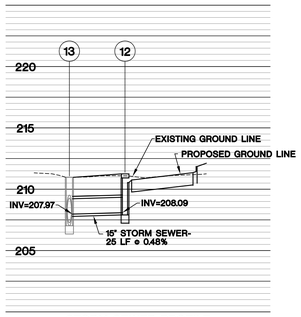

STORM SEWER PROFILE
SCALE: 1"=30' HORIZONTAL
1"=5' VERTICAL

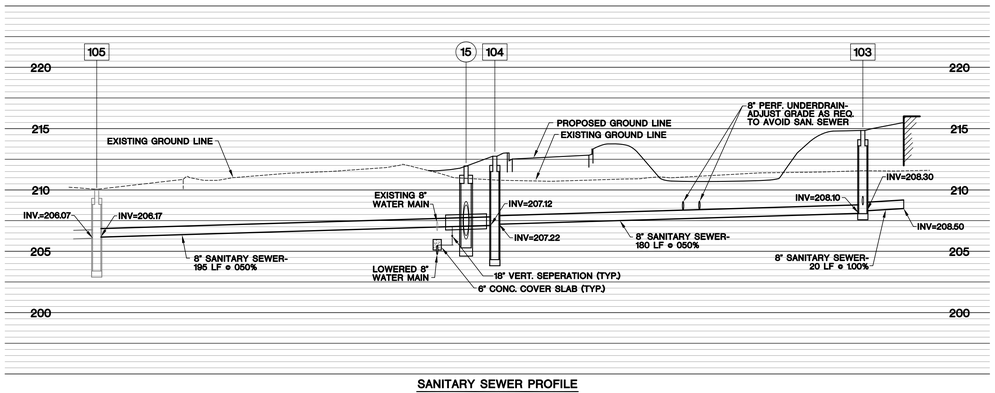

SANITARY SEWER PROFILE
SCALE: 1"=30' HORIZONTAL
1"=5' VERTICAL

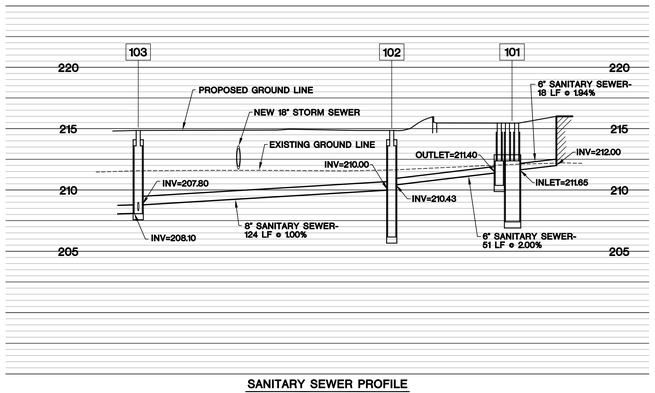

SANITARY SEWER PROFILE
SCALE: 1"=30' HORIZONTAL
1"=5' VERTICAL

SYM.	D.O. NO.	ACTION	DATE	DESCRIPTION OF REVISION
			27 JUN 2012	AMENDMENT 0001

DEFENSE COMMISSARY AGENCY
DeCA LOGISTICS AND ENGINEERING GROUP
FORT LEE, VIRGINIA
LACKLAND AFB, TEXAS

DESIGNED BY:
DRAWN BY:
REVIEWED BY:

DESIGN/BUILD NEW COMMISSARY

SITE UTILITY PROFILES

MAXWELL A.F.B. – GUNTER ANNEX, ALABAMA

SUBMITTED BY:
ENGINEER:

SOL. NO. HDEC03-12-R-0003 | DATE: 27 JUN 2012
PROJECT NO. DECOMP05
DRAWING NUMBER | SHEET NO. OF | SEQUENCE NO.
C6.2