1:1

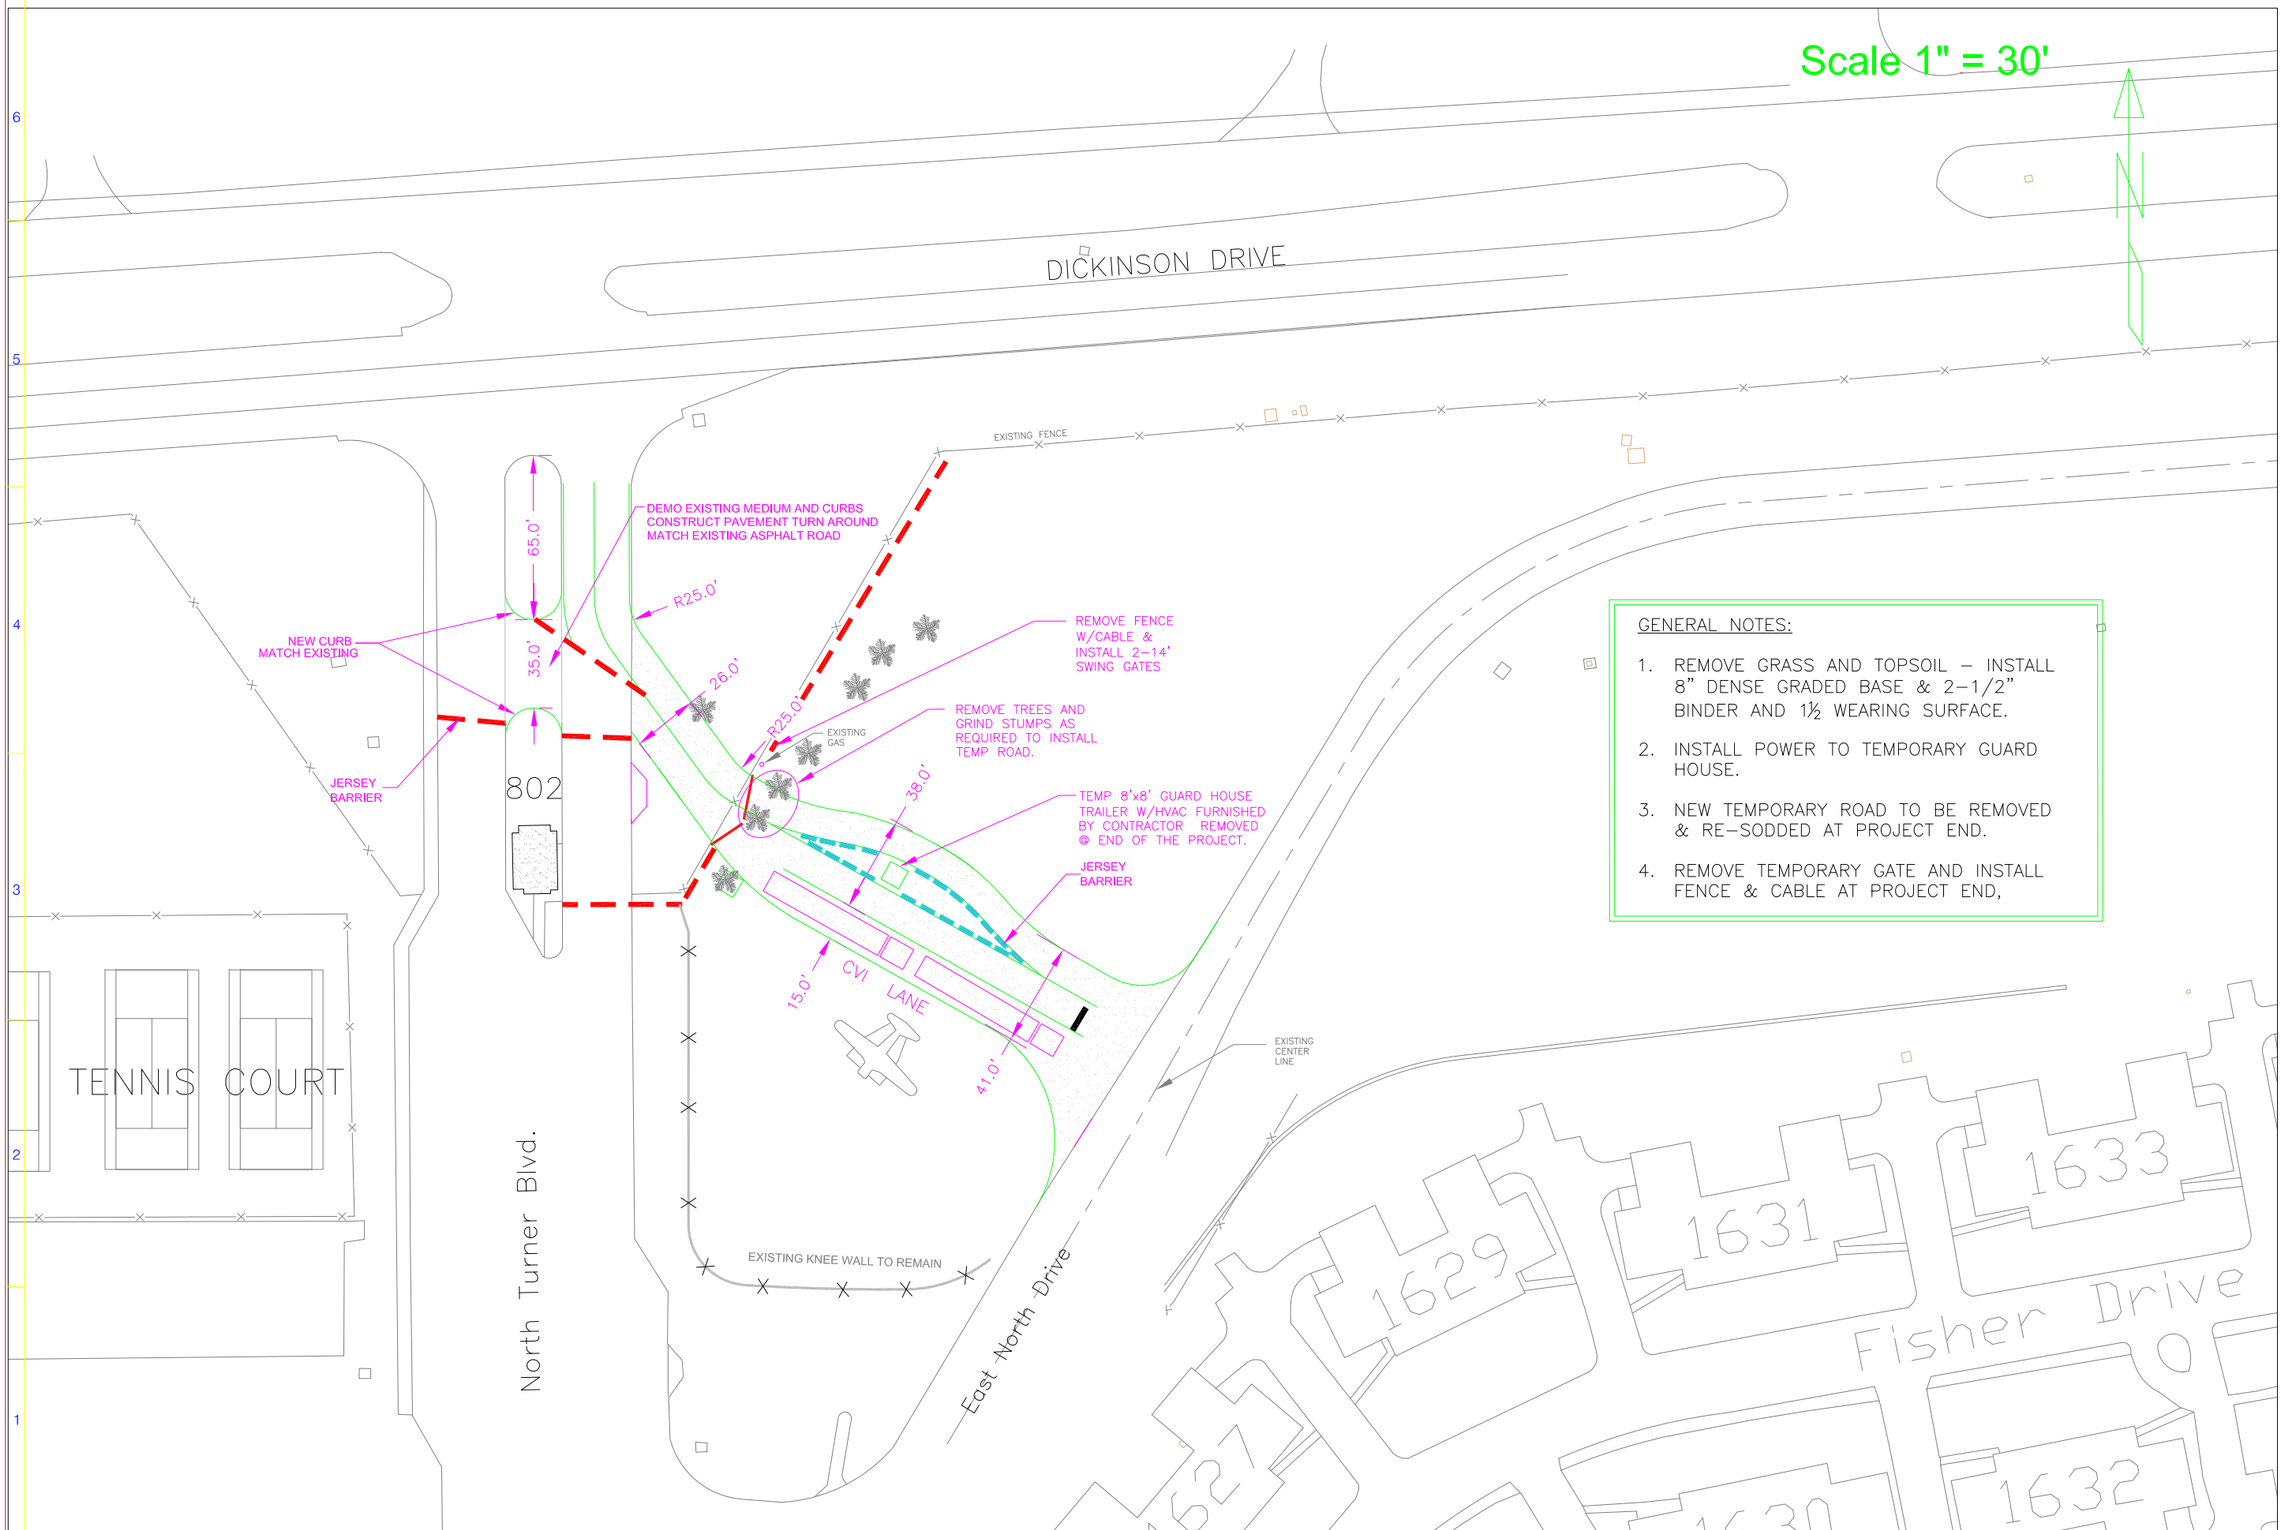


GENERAL NOTES:

1. REMOVE GRASS AND TOPSOIL – INSTALL 8" DENSE GRADED BASE & 2-1/2" BINDER AND 1½ WEARING SURFACE.
2. INSTALL POWER TO TEMPORARY GUARD HOUSE.
3. NEW TEMPORARY ROAD TO BE REMOVED & RE-SODDED AT PROJECT END.
4. REMOVE TEMPORARY GATE AND INSTALL FENCE & CABLE AT PROJECT END,

Revisions

| Symbol | Description | Date | Approved |
|---|---|---|---|

Designed By: CRH
Drawn By: RCP
Checked By: CRH
Reviewed By: WEN
Date: 1" = 30'
Scale: C1.DWG
Drawing Folder #:

MAXWELL AIR FORCE BASE
42 CE/MSD
MAXWELL AFB, ALABAMA 36112

PN JUBJ 04-4139 C

UPGRADE DICKINSON DRIVE GATE
GUNTER ANNEX
MAXWELL AFB, AL

SITE PLAN

Sheet Reference Number:
C-1